LOCUS MAP
NOT TO SCALE

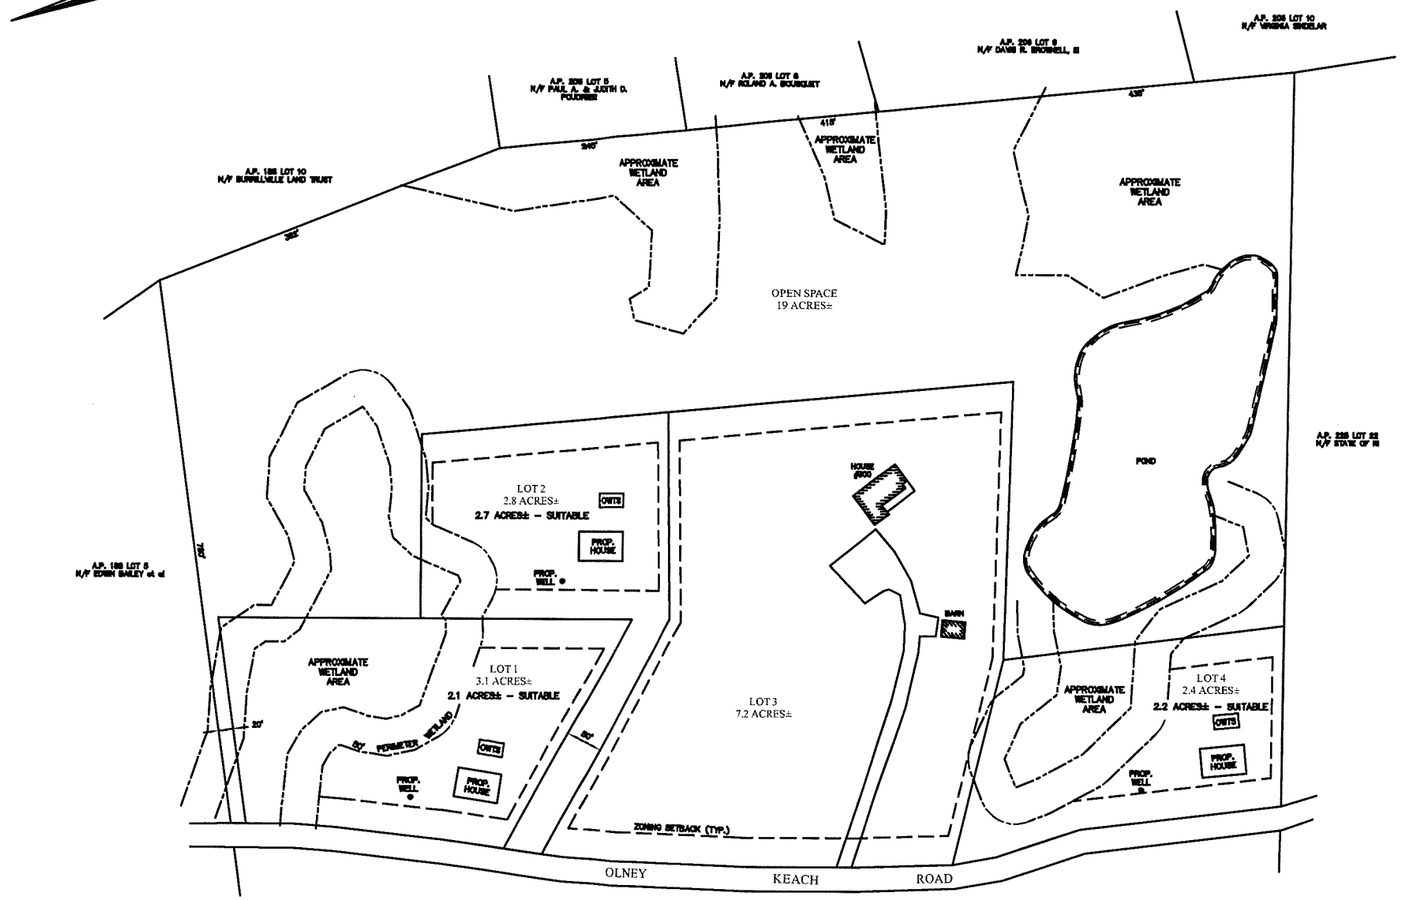


0 80 160 240

REFERENCE

PLAN ENTITLED: "PLAN OF LAND FOR ROBERT WOODS BURRILLVILLE, R.I." DATED JUNE 1990 AND PREPARED BY BEAULT & FLORENTZ ENGINEERING CO., INC.

CERTIFICATION

THIS SURVEY HAS BEEN CONDUCTED AND THE PLAN HAS BEEN PREPARED PURSUANT TO SECTION 9 OF THE RULES AND REGULATIONS ADOPTED BY THE RHODE ISLAND STATE BOARD OF REGISTRATION FOR PROFESSIONAL LAND SURVEYORS ON NOVEMBER 30, 2010, AS FOLLOWS:

TYPE OF BOUNDARY SURVEY: NOT A BOUNDARY SURVEY
MEASUREMENT SPECIFICATION: CLASS IV

THIS IS NOT A BOUNDARY SURVEY AND IS SUBJECT TO ANY CHANGES A BOUNDARY SURVEY MAY DISCLOSE.

THE PURPOSE FOR THE CONDUCT OF THE SURVEY AND FOR THE PREPARATION OF THE PLAN IS AS FOLLOWS:

CONCEPTUAL – MINOR SUBDIVISION

BY: _____
PATRICIA A. KELLY, PLS #2035 CDA #4204 DATE

| NO. | REVISION | DATE | BY |
|---|---|---|---|
| | | | |

MASTER PLAN - MINOR SUBDIVISION
CONSERVATION DEVELOPMENT

ROBERT & AVA WOODS

OLNEY KEACH ROAD
BURRILLVILLE, RI
A.P. 206 LOT 7


KELLY LAND SERVICES, INC.
LAND SURVEYING - SUBDIVISIONS - SEPTIC DESIGNS - SOIL EVALUATIONS
401-293-0535
kellylandservices@gmail.com
PATRICIA A. KELLY, PLS
Rhode Island - Massachusetts


DATE: 02/28/20
SCALE: 1"=80'
SHEET NO: 1 OF 1
PROJ. NO: 20020 – SM