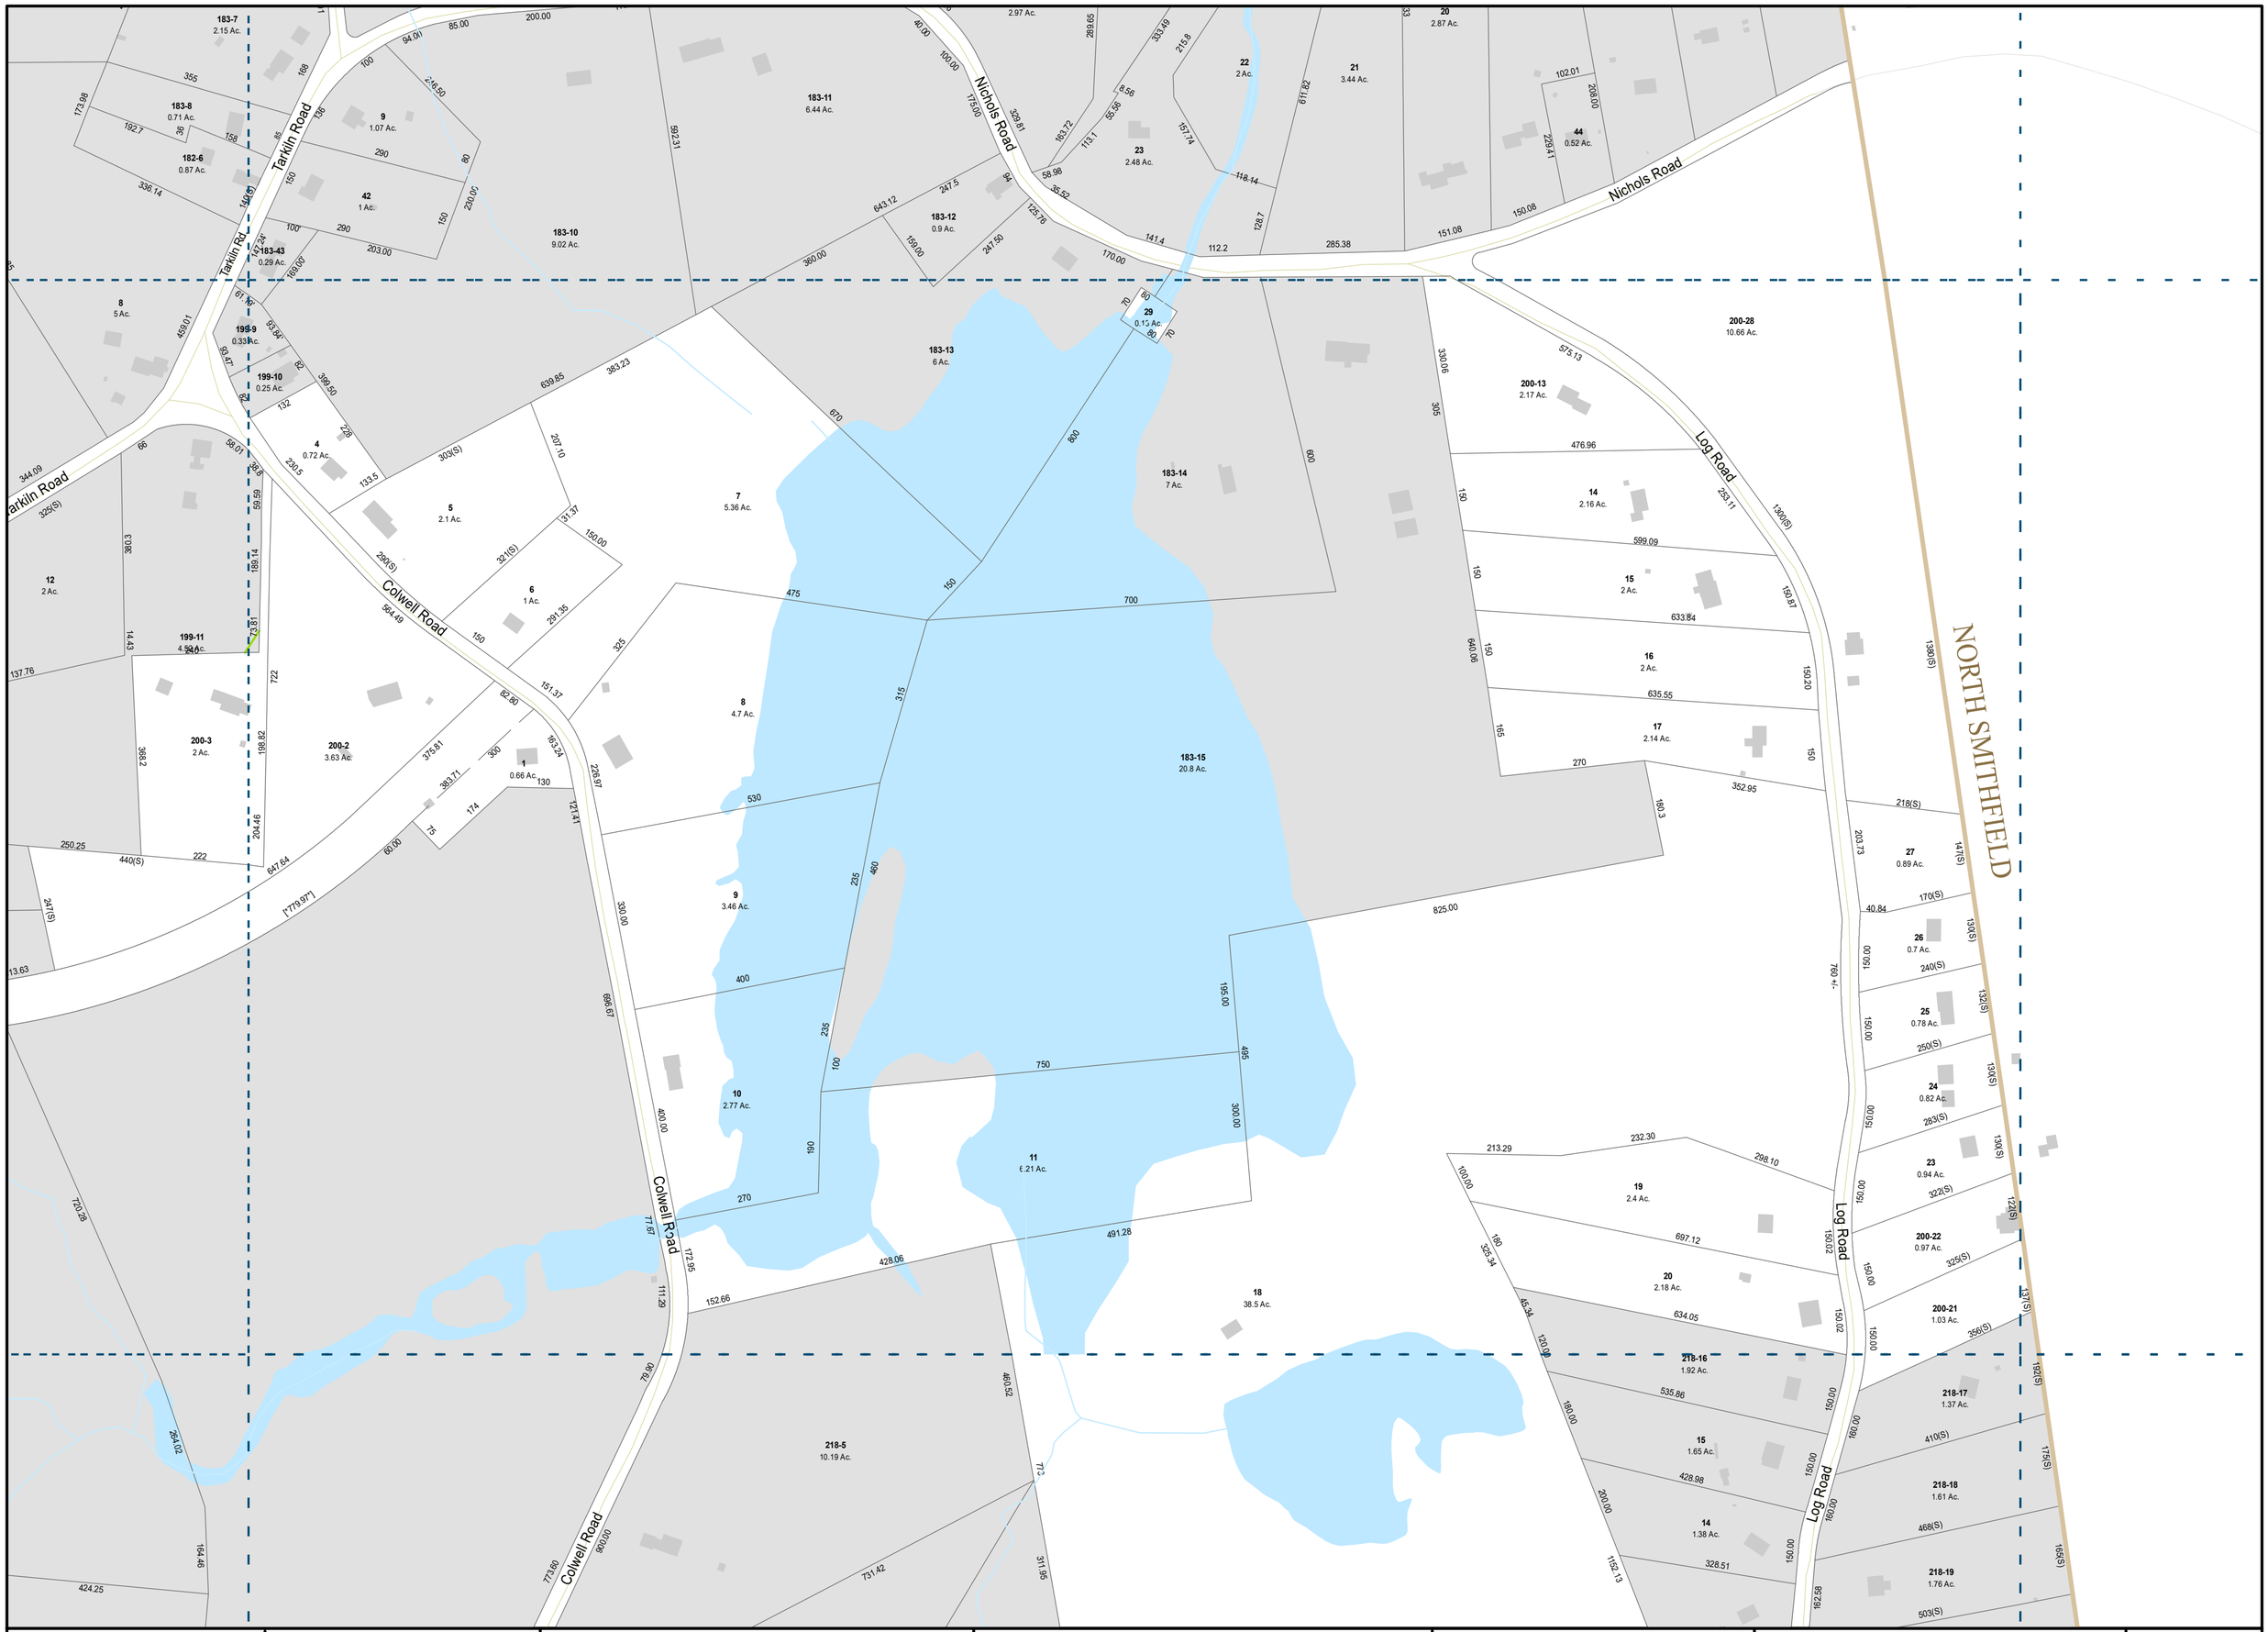

THIS MAP IS FOR ASSESSMENT PURPOSES. IT IS NOT VALID FOR LEGAL DESCRIPTION OR CONVEYANCE.

THE HORIZONTAL DATUM IS THE RHODE ISLAND STATE PLANE COORDINATE SYSTEM, NAD 83.

REVISED AND REPRINTED BY

CAI Technologies
Precision Mapping. Geospatial Solutions.
11 Pleasant Street, Littleton, NH 03561
800.322.4540 - www.cai-tech.com

LEGEND

- Parcels
- Tax Map Index
- State Boundary
- Town Boundary
- Building
- Easement
- Water Body
- Stream
- Street Centerline (E911, 2018)

SCALE: 1" = 200'

FEET: 200 100 0 200 400 600

METERS: 50 25 0 50 100 150

REVISED TO: DECEMBER 31, 2022

PROPERTY MAPS

BURRILLVILLE

RHODE ISLAND

INDEX DIAGRAM

182	183	
199	200	201
217	218	219

GN

MAP NO.

200